


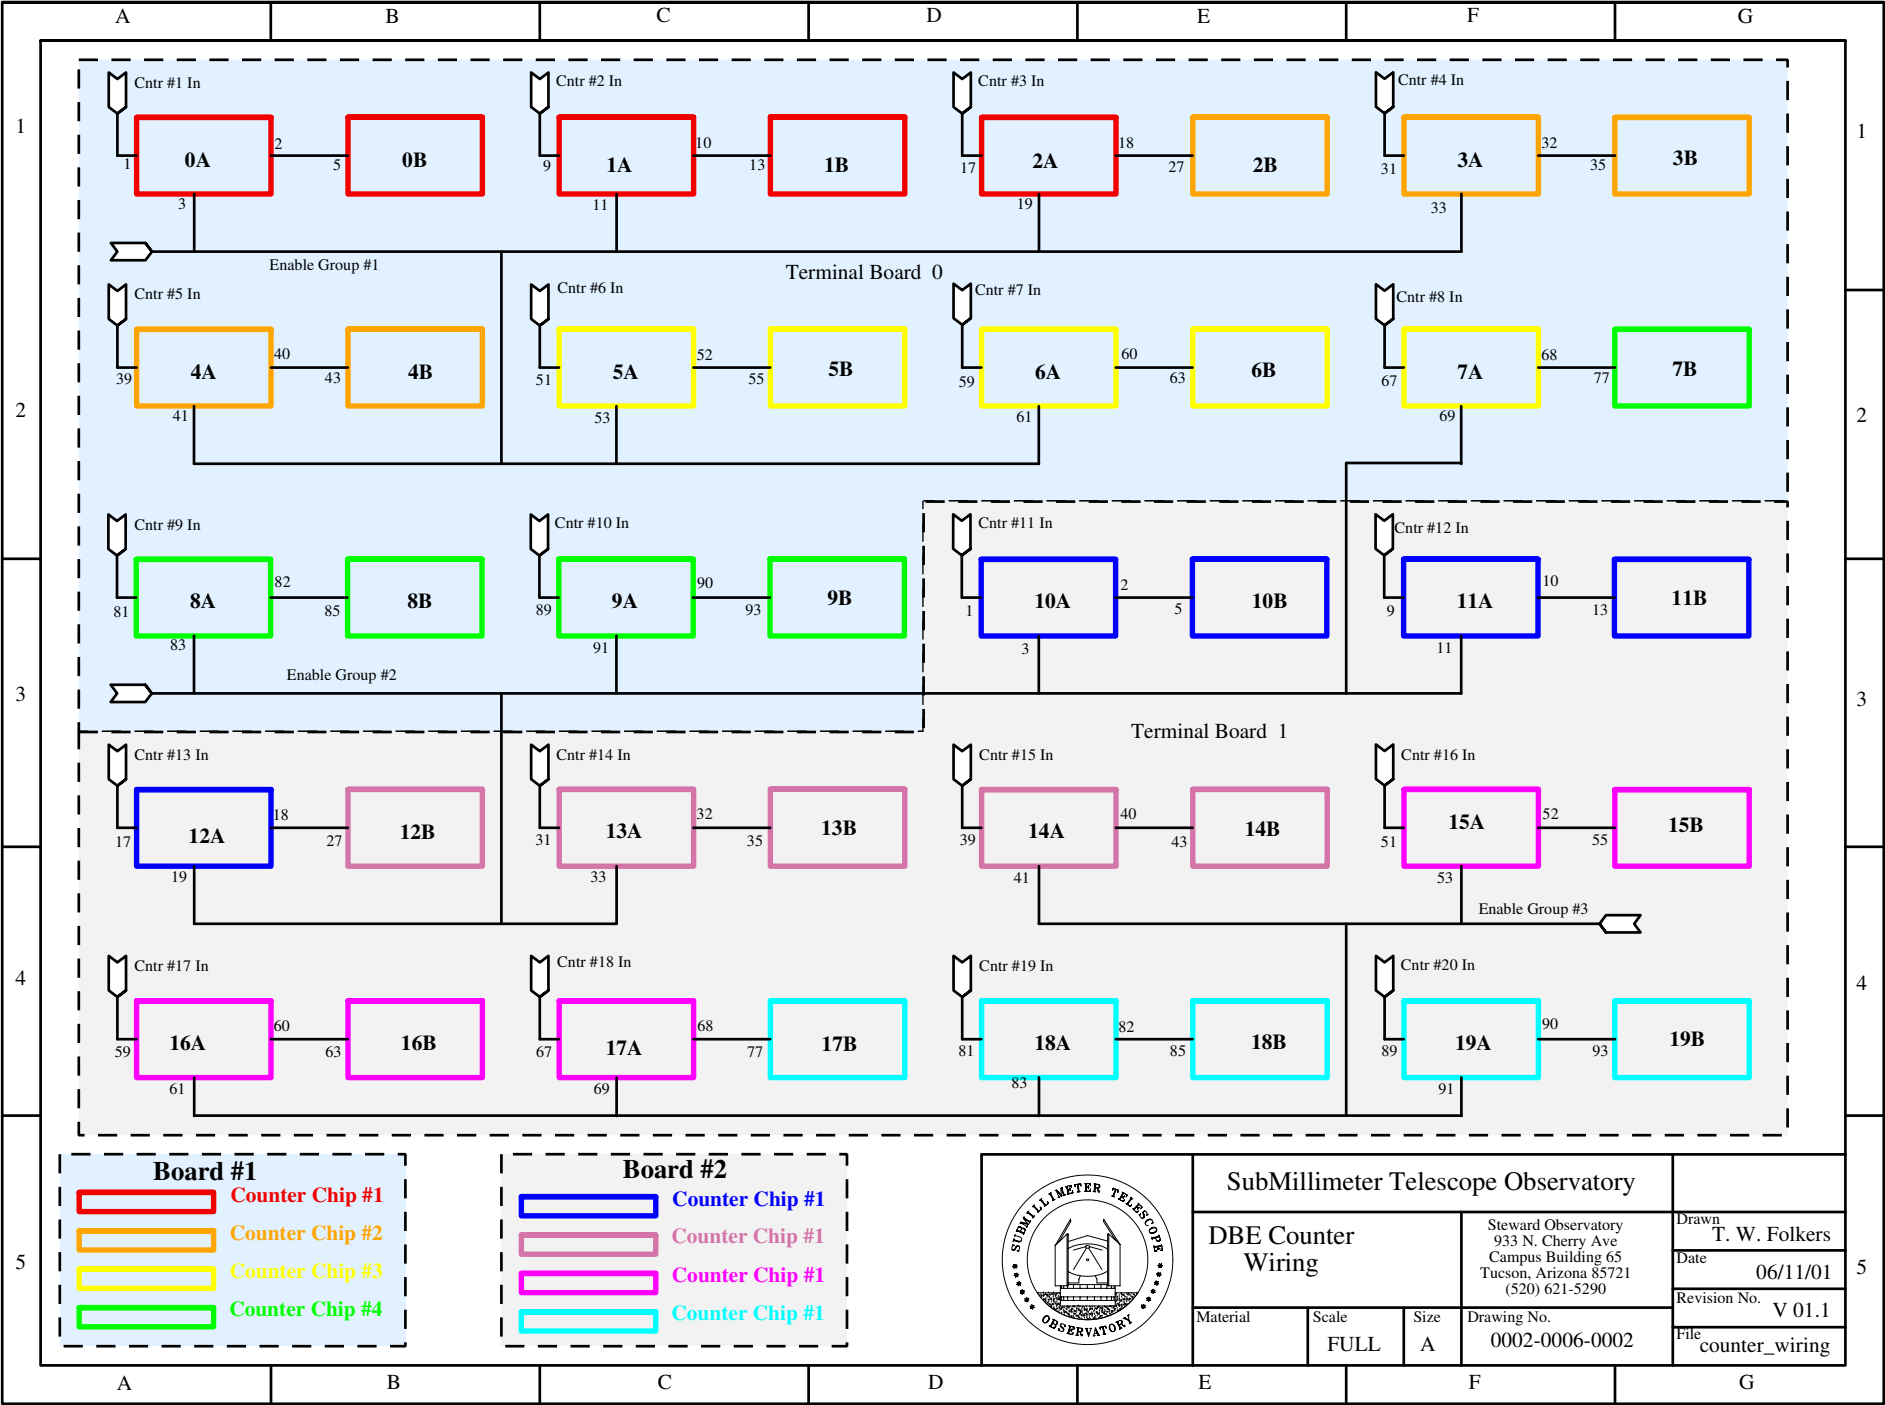

Submillimeter Telescope Observatory

DBE Counter Wiring

Steward Observatory
933 N. Cherry Ave
Campus Building 65
Tucson, Arizona 85721
(520) 621-5290

Material Scale Size
FULL A

Drawing No.
0002-0006-0002

Drawn
T. W. Folkers
Date
06/11/01
Revision No.
V 01.1
File
counter_wiring